Appaloosa ONE-STORY 2,467 SQ. FT. **Victory at Verrado** | Venture II Collection

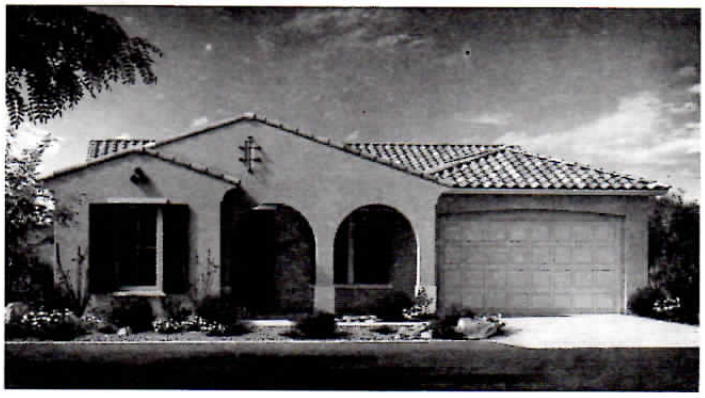

SPANISH

HACIENDA

SANTA BARBARA

PRELIMINARY
PLAN 5073

taylor morrison
Homes Inspired by You

All information (including, but not limited to prices, views, availability, incentives, floor plans, site plans, features, standards and options, assessments and fees, planned amenities, programs, conceptual artists' renderings and community development plans) deemed reliable as of publication date but not guaranteed and remains subject to change daily or delay without notice. Floor plans and elevations are an artist's conception and are not intended to show specific detailing. As-Built Condition will control. Price(s) shown may not reflect lot premiums, upgrades and options. Lot status "Sold" is an inclusive term that describes the present status of any Contract-submitted, Pending-sale or Closed property. All homes subject to prior sale. Maps and plans are not to scale and all dimensions are approximate. Not an offer in any state where prohibited or otherwise restricted by law. No offer to sell or lease may be made or accepted prior to the issuance of the final AZ Subdivision Disclosure Report. A public report is available at the State Real Estate Department's website at www.azre.gov for the property of interest that is now open for sales. Please see a Community Sales Manager for details or visit www.taylormorrison.com for additional disclaimers. Taylor Morrison/Arizona, Inc., ROC # 179178B. © August, 2017, TM Homes of Arizona, Inc., AZ DRE # CO535669000. All rights reserved. 8/22/17

Appaloosa ONE-STORY 2,467 SQ. FT.

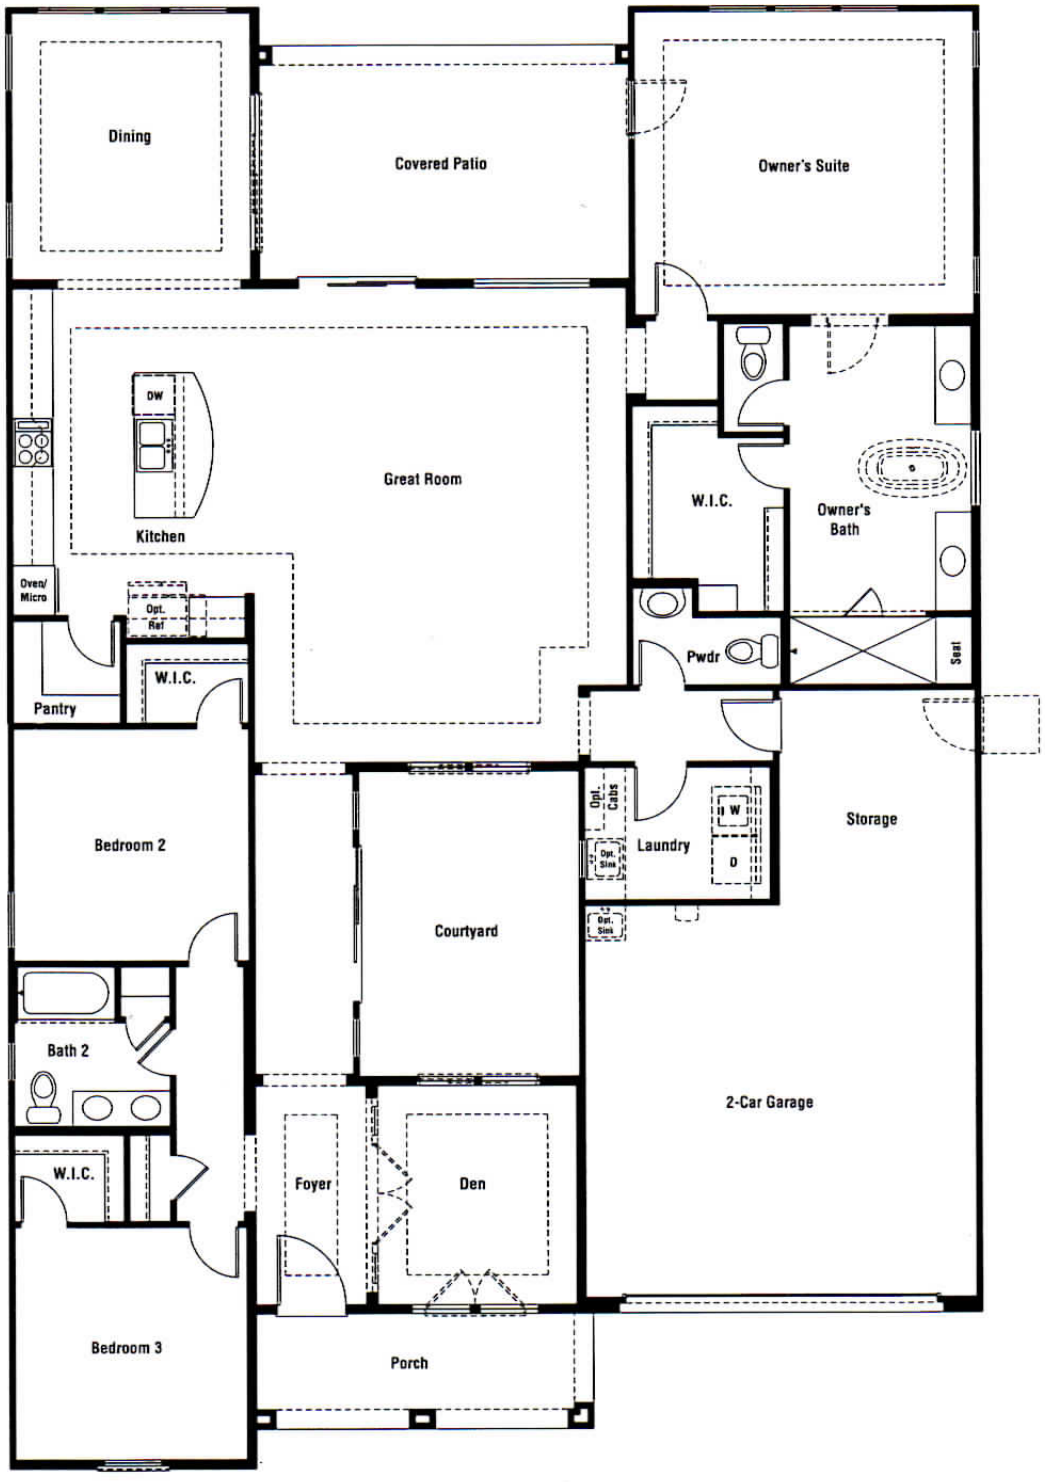

PRELIMINARY
PLAN 5073

FIRST FLOOR
SPANISH ELEVATION

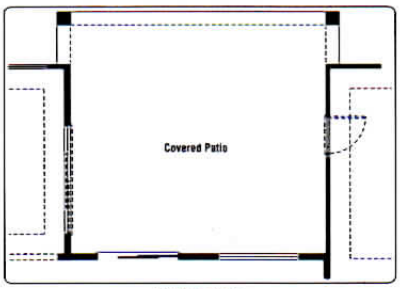

Opt. Patio Extension

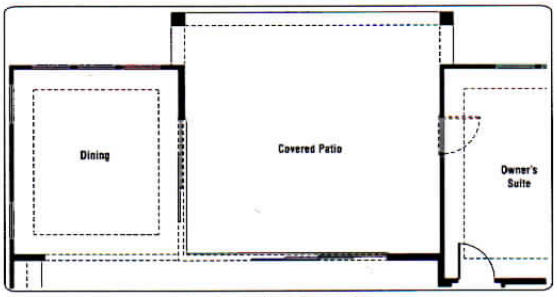

Opt. Patio Extension w/Cornerless Door

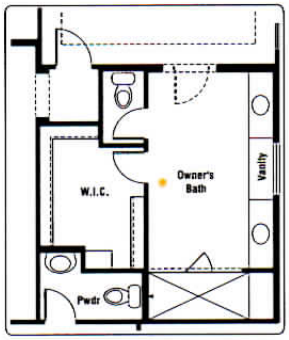

Opt. Owner's 4-Piece Bath

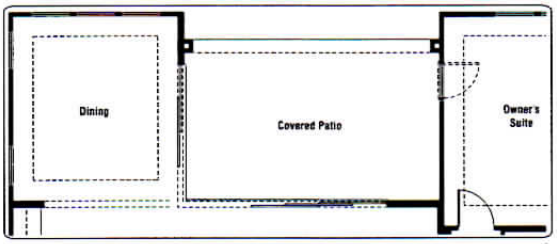

Opt. Cornerless Door at Great Room

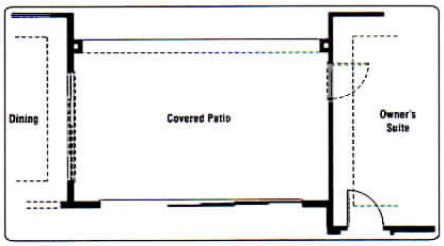

Opt. Multi-Slide Door at Great Room

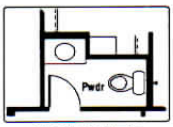

Opt. Cabinets at Powder

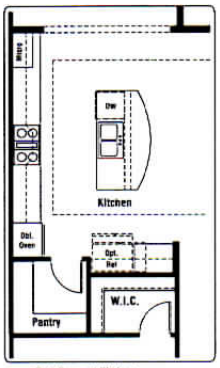

Opt. Gourmet Kitchen

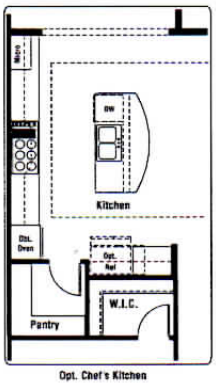

Opt. Chef's Kitchen

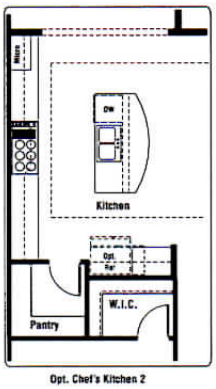

Opt. Chef's Kitchen 2

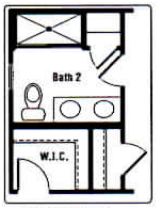

Opt. Bath 2 Shower

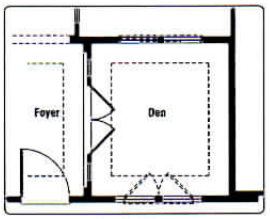

Opt. Den Doors

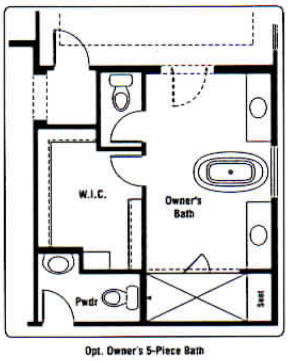

Opt. Owner's 5-Piece Bath

OPTIONS

All information (including, but not limited to prices, views, availability, incentives, floor plans, site plans, features, standards and options, assessments and fees, planned amenities, programs, conceptual artists' renderings and community development plans) deemed reliable as of publication date but not guaranteed and remains subject to change daily or delay without notice. Floor plans and elevations are an artist's conception and are not intended to show specific detailing. As-Built Condition will control. Price(s) shown may not reflect lot premiums, upgrades and options. Lot status "Sold" is an inclusive term that describes the present status of any Contract-submitted, Pending-sale or Closed property. All homes subject to prior sale. Maps and plans are not to scale and all dimensions are approximate. Not an offer in any state where prohibited or otherwise restricted by law. No offer to sell or lease may be made or accepted prior to the issuance of the final AZ Subdivision Disclosure Report. A public report is available at the State Real Estate Department's website at www.azre.gov for the property of interest that is now open for sales. Please see a Community Sales Manager for details or visit www.taylormorrison.com for additional disclaimers. Taylor Morrison/Arizona, Inc., ROC # 179178B. © August, 2017, TM Homes of Arizona, Inc., AZ DRE # CO535669000. All rights reserved. **8/2217**

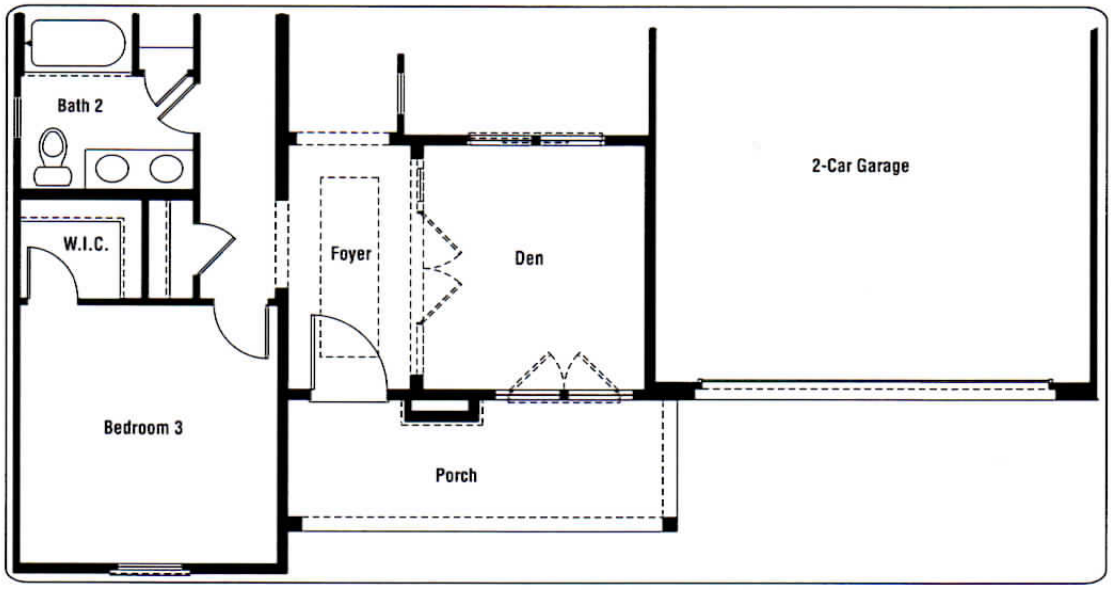

Opt. Elevation D - Hacienda

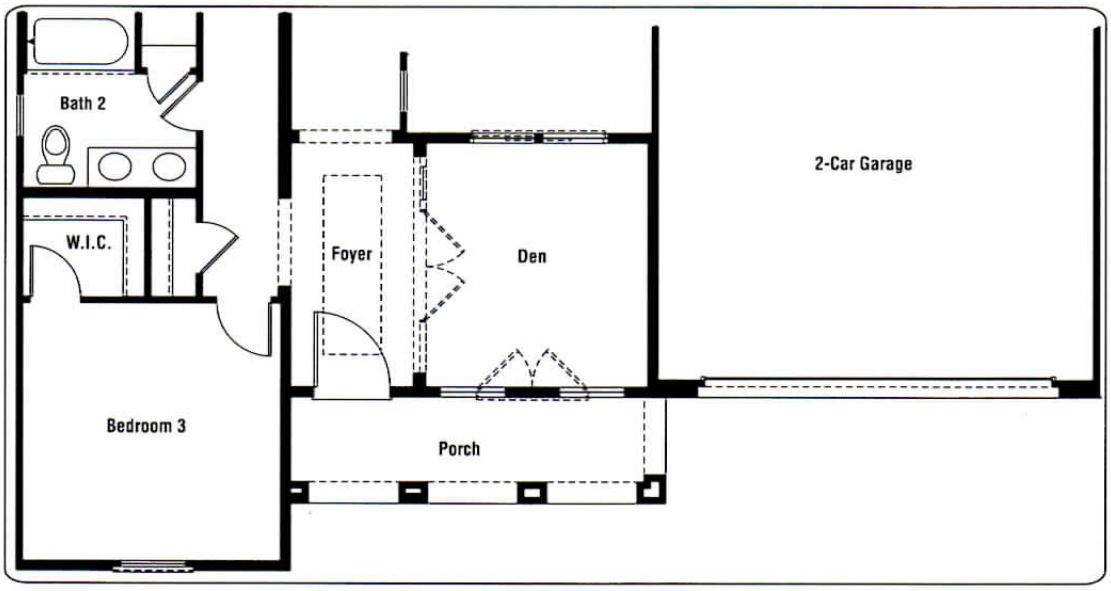

Opt. Elevation G - Santa Barbara

OPTIONS